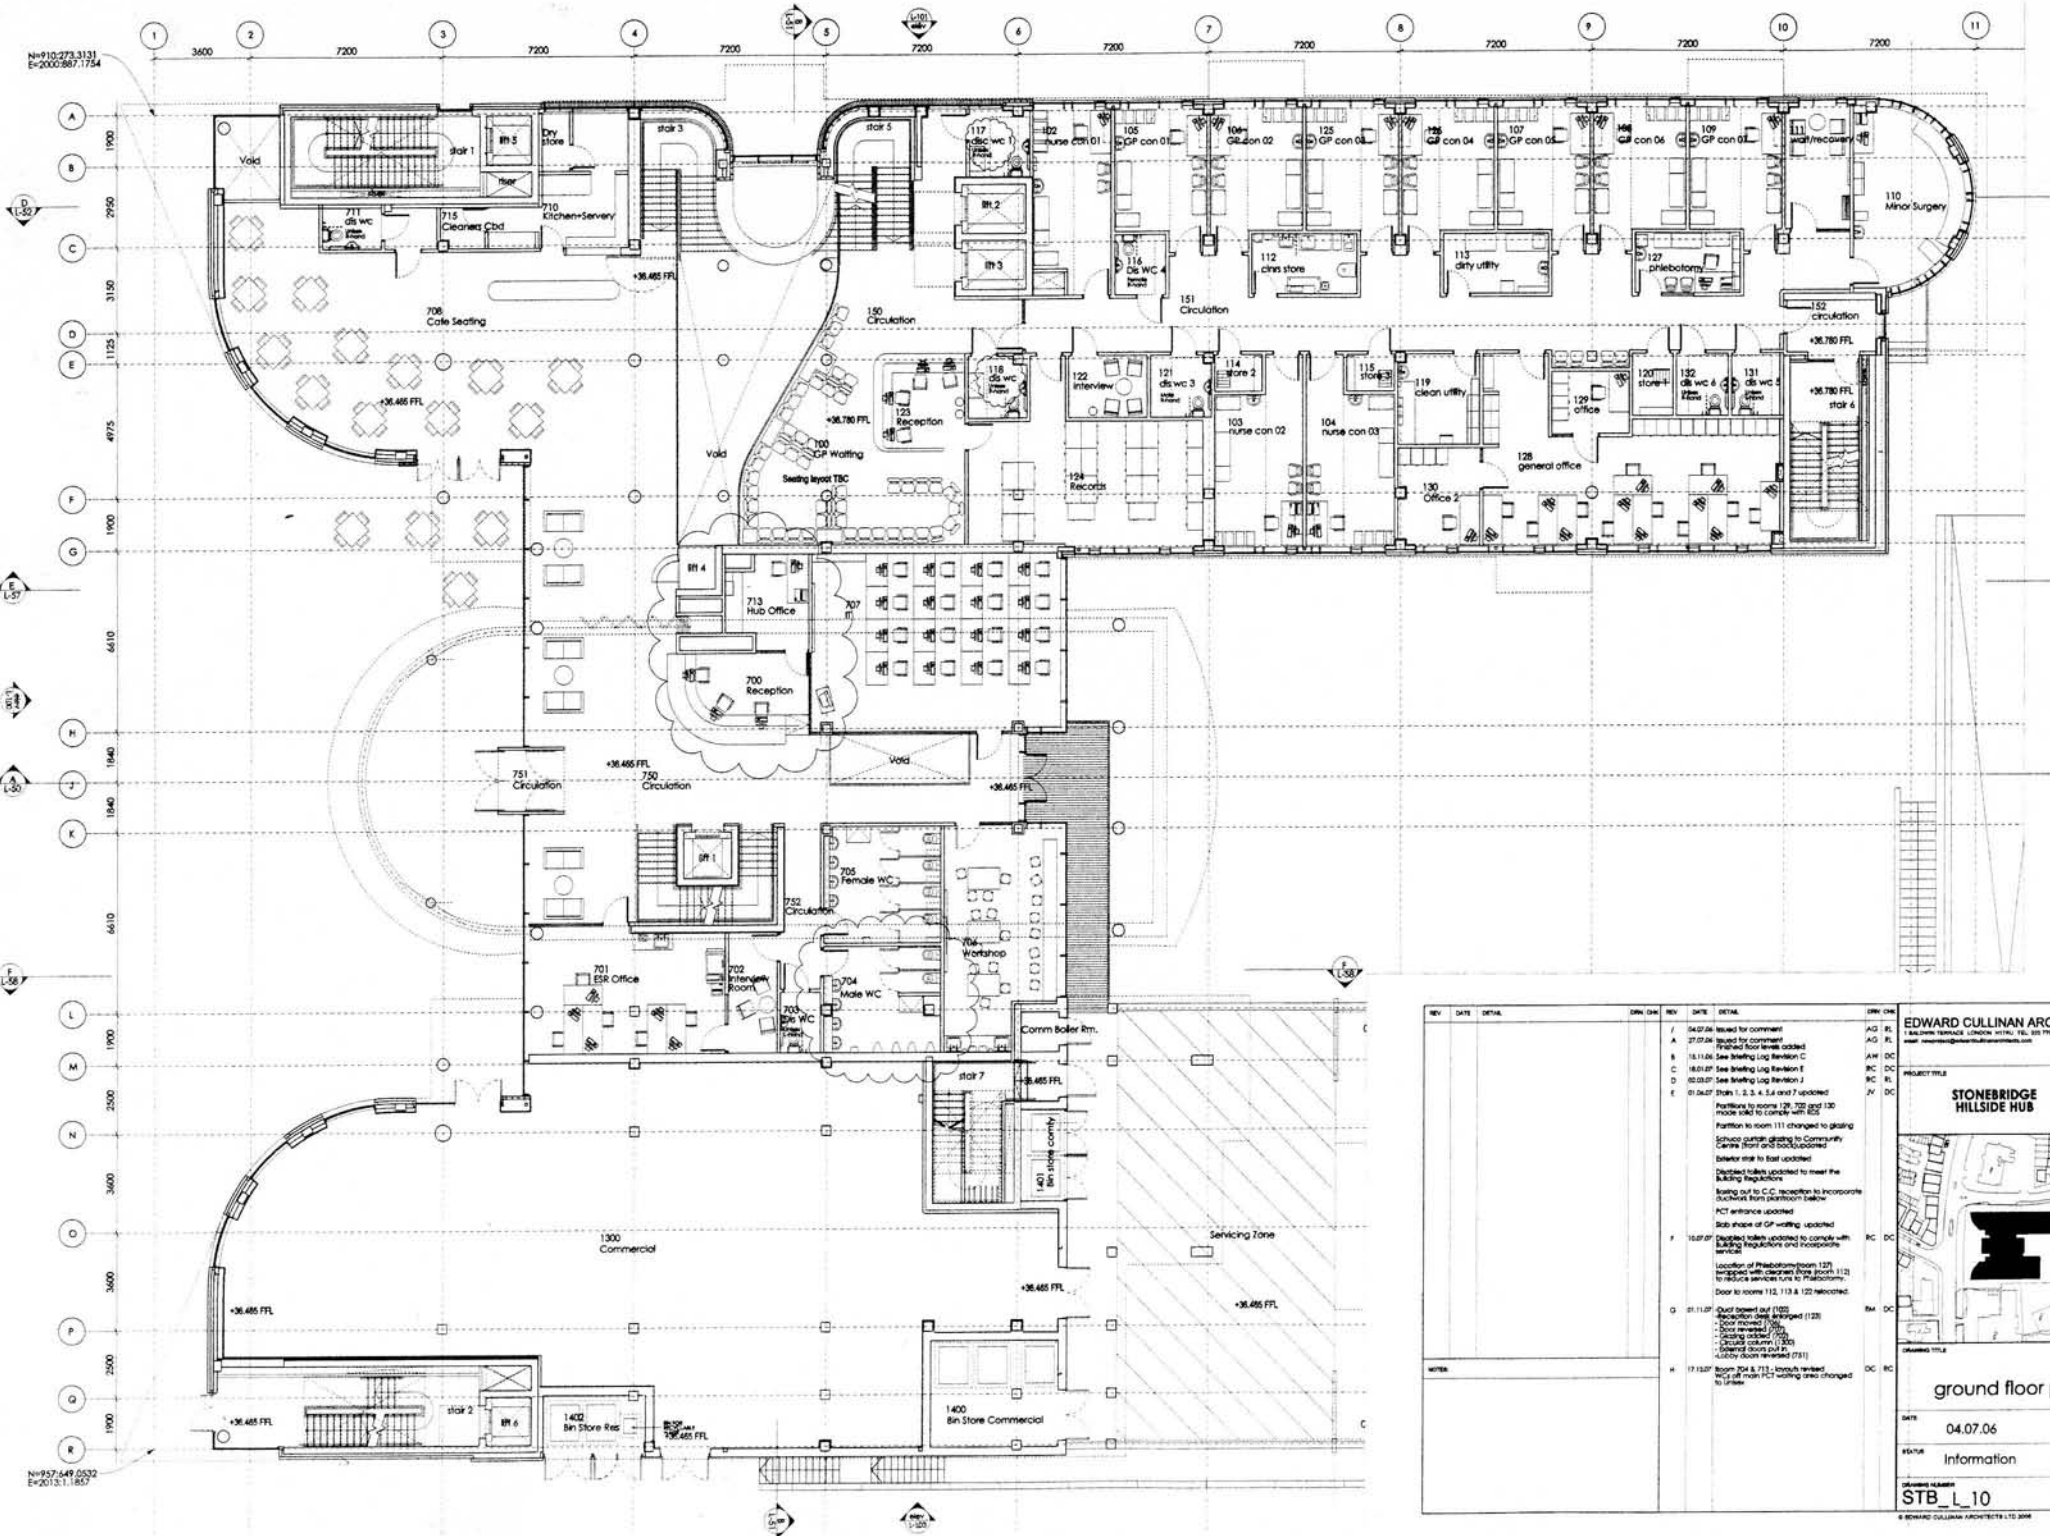

REV	DATE	DETAIL	DRN	CHK
/	04.07.06	Issued for comment	AG	RL
A	27.07.06	Issued for comment Finished floor levels added	AG	RL
B	15.11.06	See Briefing Log Revision C	AW	DC
C	18.01.07	See Briefing Log Revision E	RC	DC
D	02.03.07	See Briefing Log Revision J	RC	RL
E	01.06.07	Stairs 1, 2, 3, 4, 5,6 and 7 updated Partitions to rooms 129, 702 and 130 made solid to comply with BCS Partition to room 111 changed to glazing Schoco curtain glazing to Community Centre (front and back)updated Exterior stair to East updated Disabled toilets updated to meet the Building Regulations Boxing out to C.C. reception to incorporate ductwork from plantroom below PCT entrance updated Bab shape of GP waiting updated	JV	DC
F	10.07.07	Disabled toilets updated to comply with Building Regulations and incorporate services Location of Phlebotomy(room 127) swapped with cleaners (now room 112) to reduce services runs to Phlebotomy. Door to rooms 112, 113 & 122 relocated.	RC	DC
G	01.11.07	-Duct board out (1102) -Reception desk amended (123) - Door moved (1) - Door reversed (202) - Ceiling added (702) - Circular column (1300) - External doors out in -Lobby doors reversed (751)	BM	DC
H	17.12.07	Room 704 & 713 - layouts revised WCs off main PCT waiting area changed to Unisex	DC	RC

NOTES:

EDWARD CULLINAN ARCHITECTS LTD
1 BALDWIN TERRACE LONDON N1 7RU TEL 020 7704 1975 FAX 020 7704 2759
email: mail@edwardcullinanarchitects.com

PROJECT TITLE
STONEBRIDGE HILLSIDE HUB

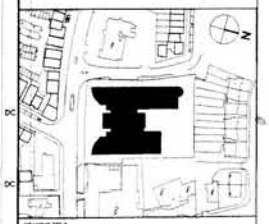

DRAWING TITLE
ground floor plan

DATE	SCALE
04.07.06	1:100@A1 1:200@A3
STATUS: Information	DRAWN: AG / CHECKED: RL
DRAWING NUMBER: STB_L_10	REVISION: H

© EDWARD CULLINAN ARCHITECTS LTD 2006